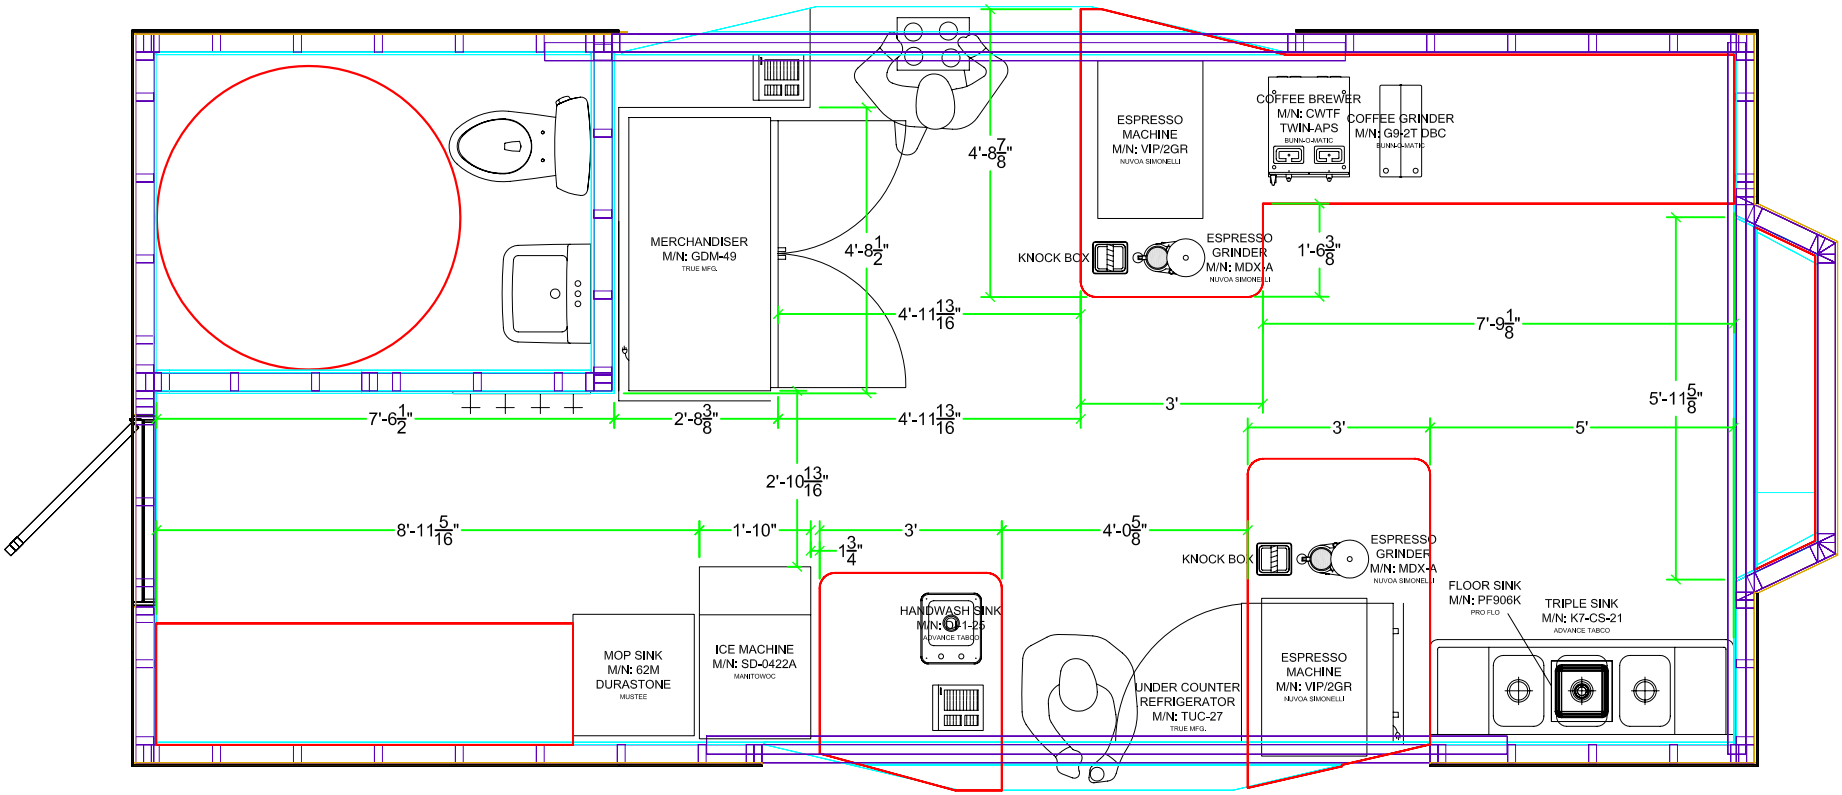

DWG, FILE NAME / REV# / LAST PLOT DATE / SHEET OF SHEETS: JT1-050428, 00, 04-28-05, 05 of ??

Drawing Scale:	NTS
Plot Scale:	FIT
PLOT DATE:	Apr. 28, 2005

LAYOUT - JT-1 - LAYOUT-01 - 00
DWG type | CUSTOMER Abrev. | FILING # | REVISION

JAVATUDE
12' X 30' PREFABRICATED BUILDING
FLOOR PLAN

STEVE YATES & DENISE MORRIS
SACRAMENTO, CA

CLASSIC TROLLEY
MOTOR-DRIVEN
CAPTURE A BYGONE ERA
HANDCRAFTED TROLLEYS

836 MASON WAY
MEDFORD, OREGON 97501
1-800-460-3934

www.classictrolley.com

REV	DATE	BY	APPROVAL	REVISION NOTES	PROJECT REVIEW
00	01-03-05	EDK		ORIGINAL COPY	
00A	12-28-04	EDK		PRELIMINARY COPY	

THIS DOCUMENT CONTAINS CONFIDENTIAL OR PROPRIETARY INFORMATION OF CLASSIC TROLLEY. NEITHER THE DOCUMENT NOR THE INFORMATION THEREIN IS TO BE REPRODUCED, DISTRIBUTED, USED OR DISCLOSED, EITHER IN WHOLE OR IN PART, EXCEPT AS SPECIFICALLY AUTHORIZED BY CLASSIC TROLLEY.

CAD DRAWING, NOT TO BE MODIFIED MANUALLY.