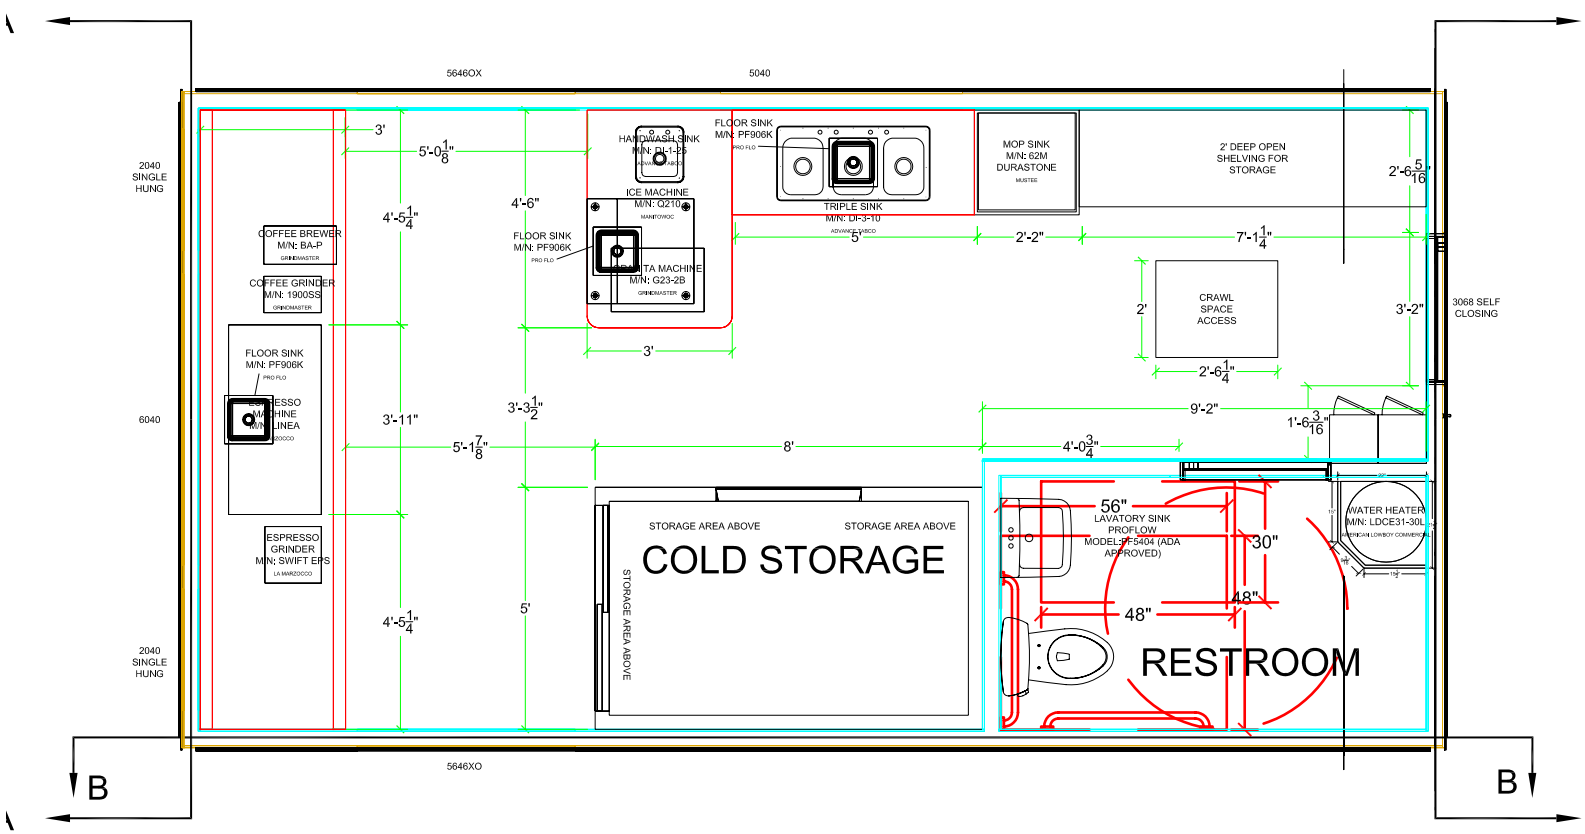

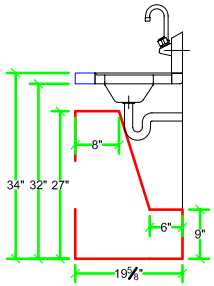

Drawing Scale:	DWG. FILE No.
N/A	LAYOUT - OMC - LAYOUT-01 - 00A
Plot Scale: FIT	DWG type / CUSTOMER Abrev. / FILING # / REVISION
Tolerance: NONE	OREGON MOUNTAIN COFFEE
LAST PLOT DATE: Nov. 22, 2004	FLOOR PLAN
	26' X 14' COFFEE TRAILER
OREGON MOUNTAIN COFFEE	BEND, OR

www.classictrolley.com
836 MASON WAY
EDFORD, OREGON 97501
1-800-460-3934

REV	DATE	BY	APPROVAL	REVISION NOTES	PROJECT REVIEW
00A	11-22-04	EDK		PRELIMINARY COPY	

THIS DOCUMENT CONTAINS CONFIDENTIAL OR PROPRIETARY INFORMATION OF CLASSIC TROLLEY. NEITHER THE DOCUMENT NOR THE INFORMATION THEREIN IS TO BE REPRODUCED, DISTRIBUTED, USED OR DISCLOSED, EITHER IN WHOLE OR IN PART, EXCEPT AS SPECIFICALLY AUTHORIZED BY CLASSIC TROLLEY.

CAD DRAWING. NOT TO BE MODIFIED MANUALLY.