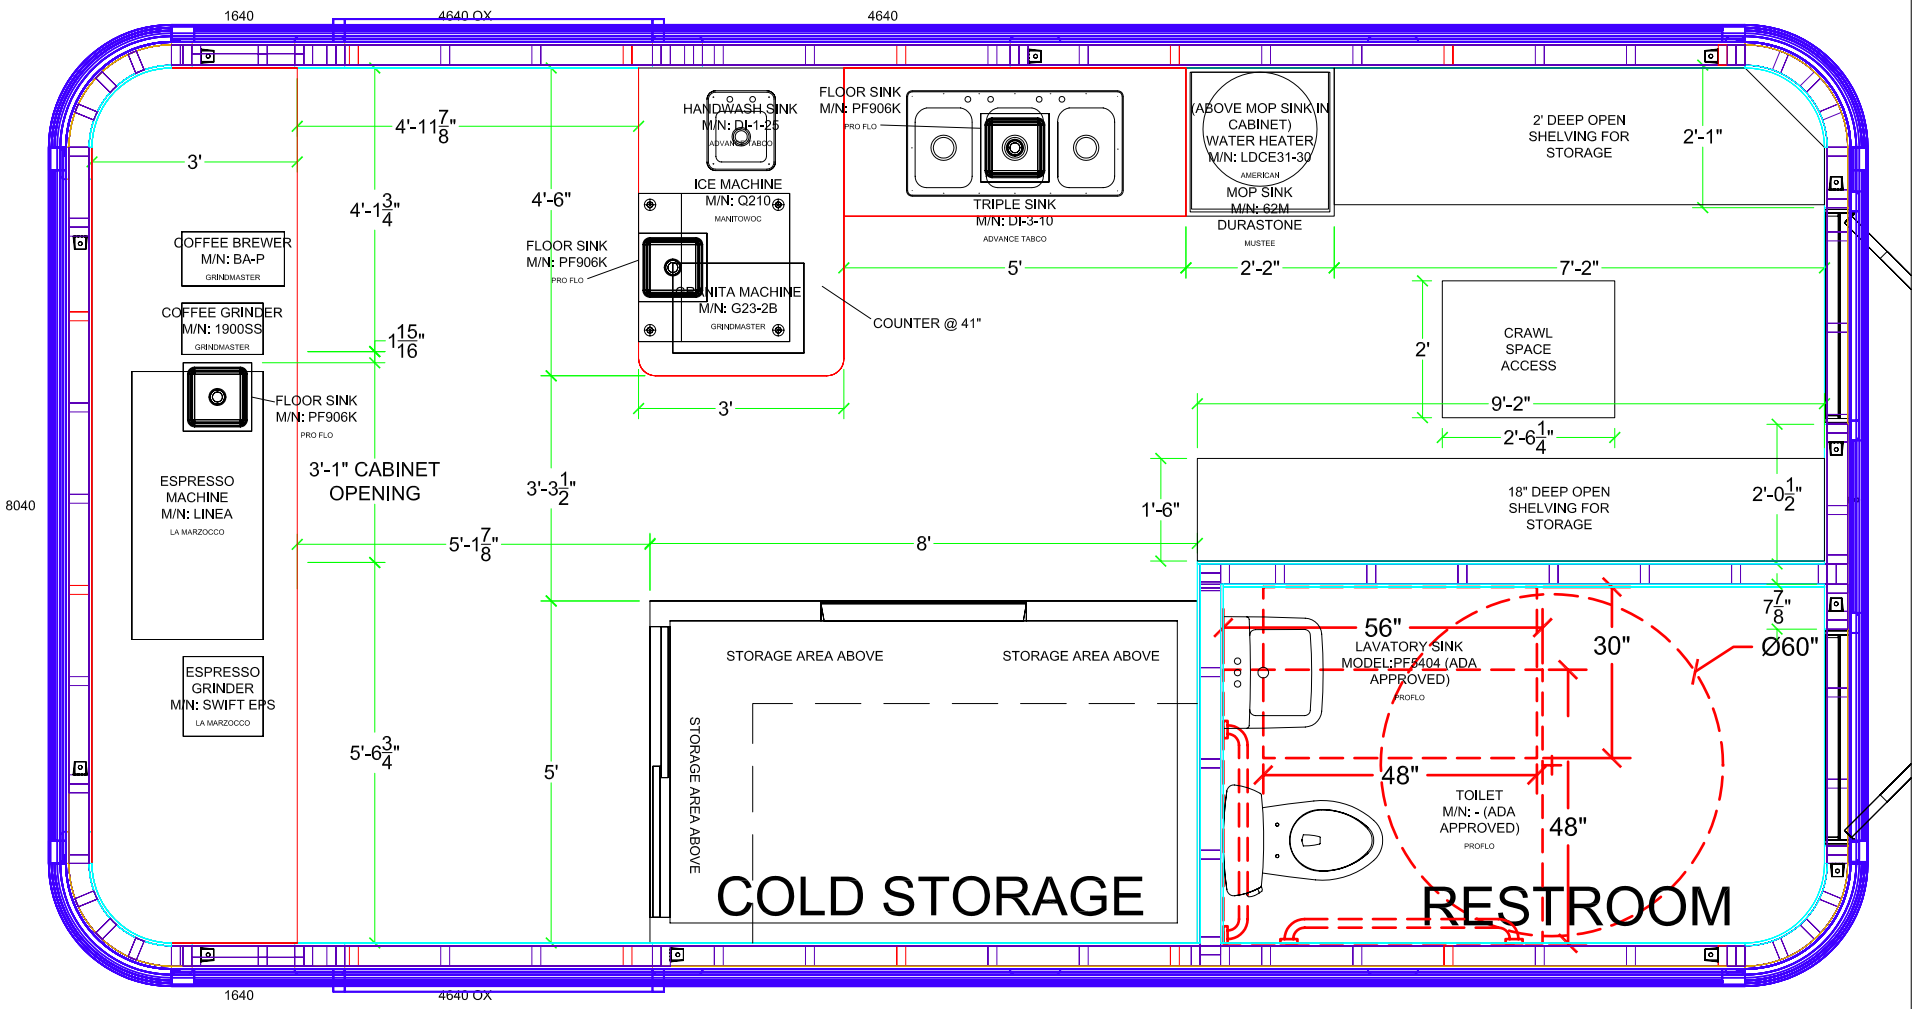

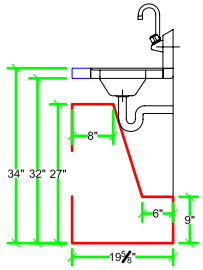

DWG. FILE NAME / REV# / LAST PLOT DATE / SHEET OF SHEETS: GB3-041230.dwg, 00A, 12-30-04, 04 of ??

Drawing Scale: 3/8" = 1'	LAYOUT – GBC – LAYOUT-1C – 00A (DWG type / CUSTOMER Abrev. / PAGE # / REVISION)
Plot Scale: FIT	GOODBEAN COFFEE 14' X 26' PREFABRICATED BUILDING FLOOR PLAN
PLOT DATE: Dec. 30, 2004	
MIKE KELL	TBD

CLASSIC TROLLEY — CAPTURE A BYGONE ERA — HANDCRAFTED TROLLEYS

836 MASON WAY
MEDFORD, OREGON 97501
1-800-460-3934

REV	DATE	BY	APPROVAL	REVISION NOTES
00A	12-30-04	EDK		PRELIMINARY COPY

PROJECT REVIEW

THIS DOCUMENT CONTAINS CONFIDENTIAL OR PROPRIETARY INFORMATION OF CLASSIC TROLLEY. NEITHER THE DOCUMENT NOR THE INFORMATION THEREIN IS TO BE REPRODUCED, DISTRIBUTED, USED OR DISCLOSED, EITHER IN WHOLE OR IN PART, EXCEPT AS SPECIFICALLY AUTHORIZED BY CLASSIC TROLLEY.

www.classictrolley.com

CAD DRAWING. NOT TO BE MODIFIED MANUALLY.